



1. Ground Floor Plan
Scale 1:50

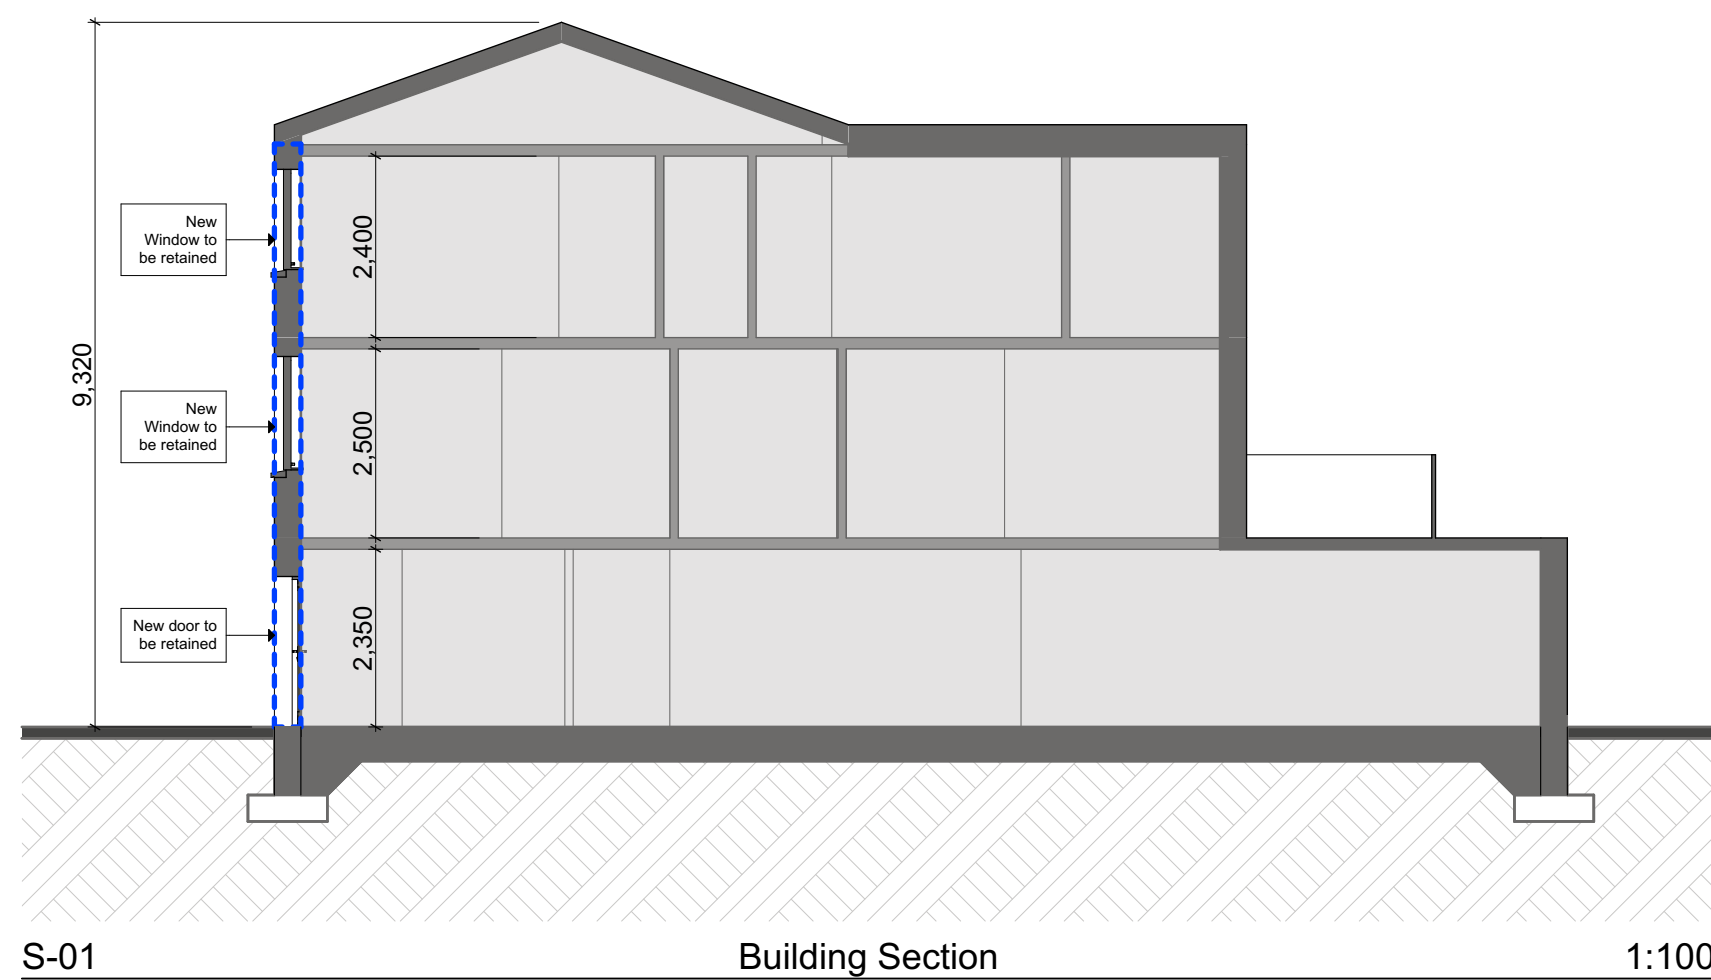


S-01 Building Section 1:100

NOT APPLICABLE TO THIS APPLICATION
AREAS TO BE RETAINED OUTLINED IN BLUE

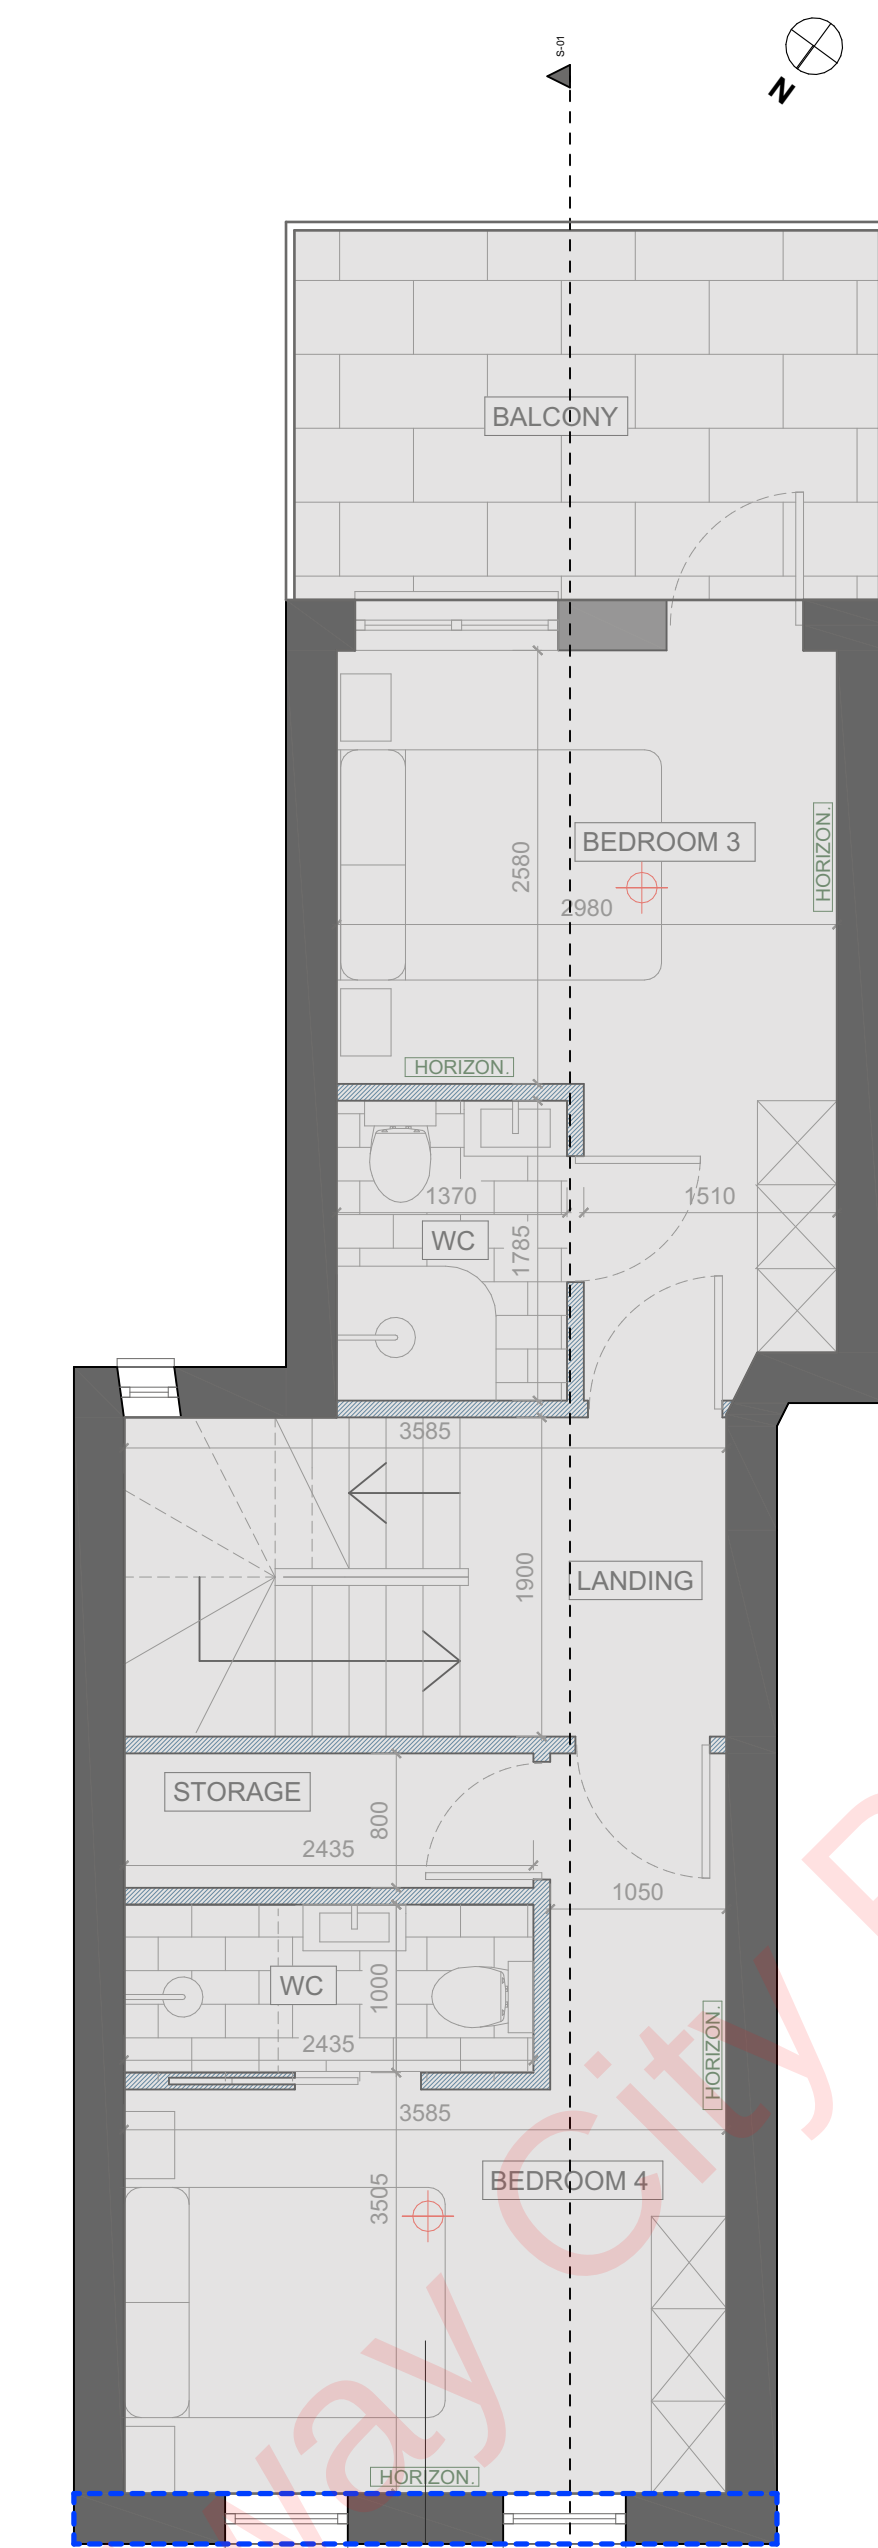

2. First Floor Plan
Scale 1:50

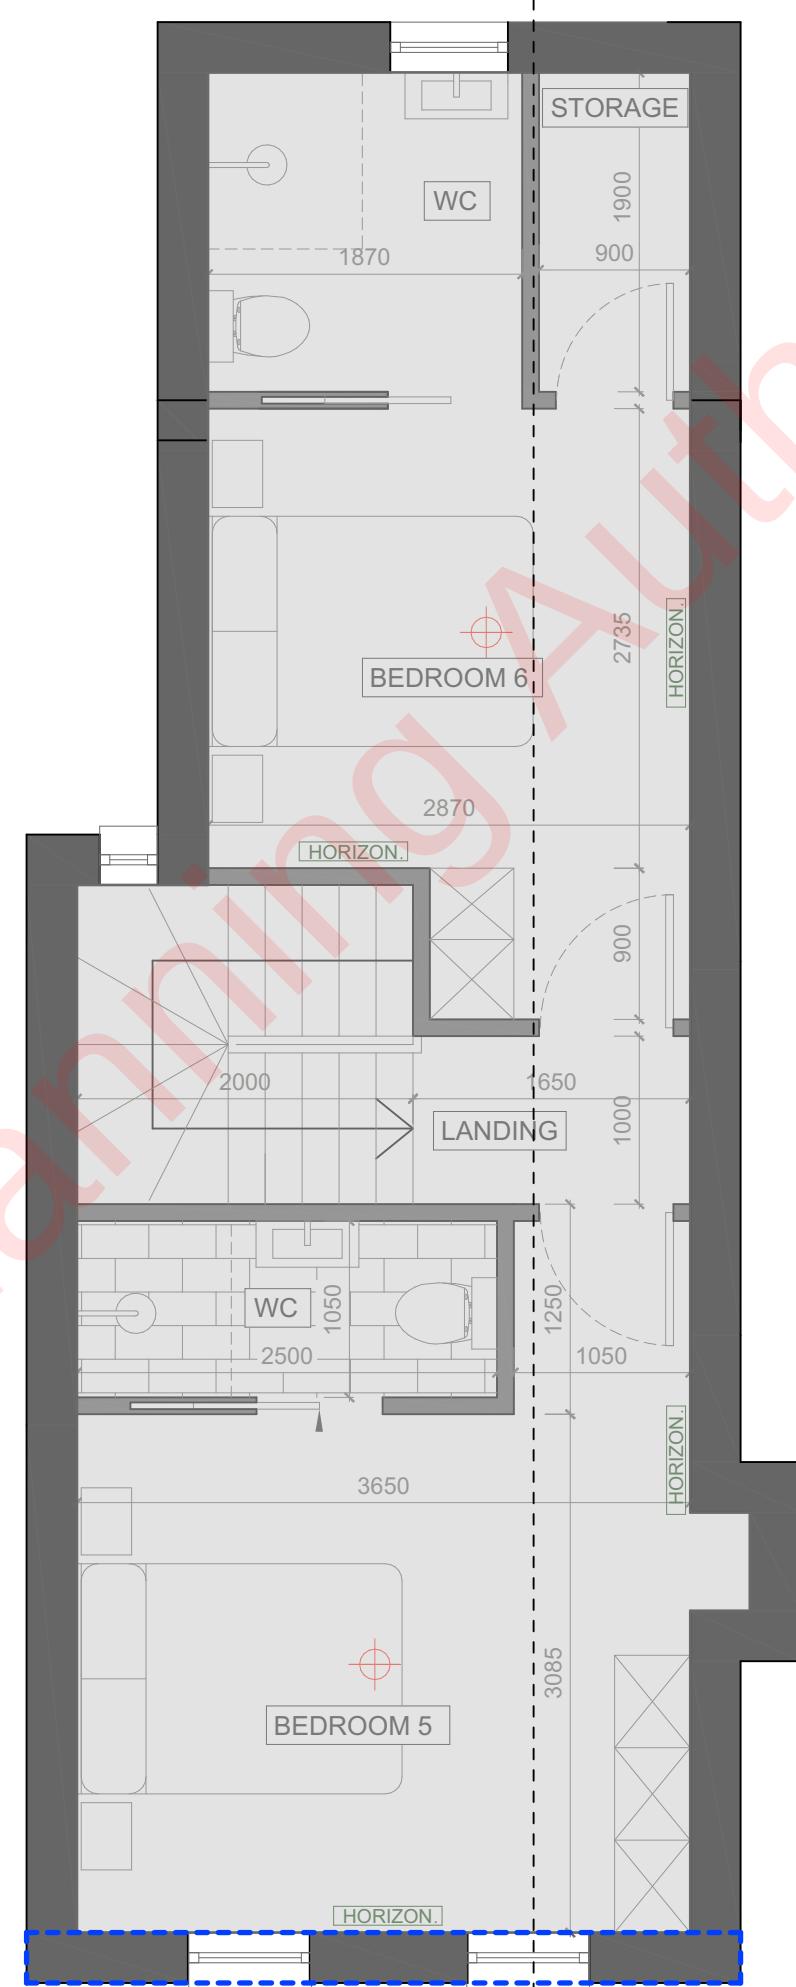

3. Second Floor Plan
Scale 1:50



MFA-02 Previous Front Elevation 1:50



MFA-03 Existing Front Elevation 1:50

AREAS TO BE RETAINED
OUTLINED IN BLUE

0	2026-07-27	Planning Issue
REV	DATE	DESCRIPTION
 Michael Fitzpatrick ARCHITECTS • CAVAN • DUBLIN		
Project Details: Proposed Retention of Front Elevation at 20 Prospect Hill, Galway, Ireland		
Client: Darragh Mullin		
Layout Title: Proposed Dwelling		
Drawn By: C.Reilly	Checked By: E.Swetak	Scale: As Indicated @ A1
Document Name: 25218-MMA-X-Z-ZZZ-DR-MFA-AR-502		
Purpose Code: P3 - Planning Permission	Revision: 0	
RIAI Registered Architect	Architect Accredited in Conjunction	PIOP Accreditation
63	P	